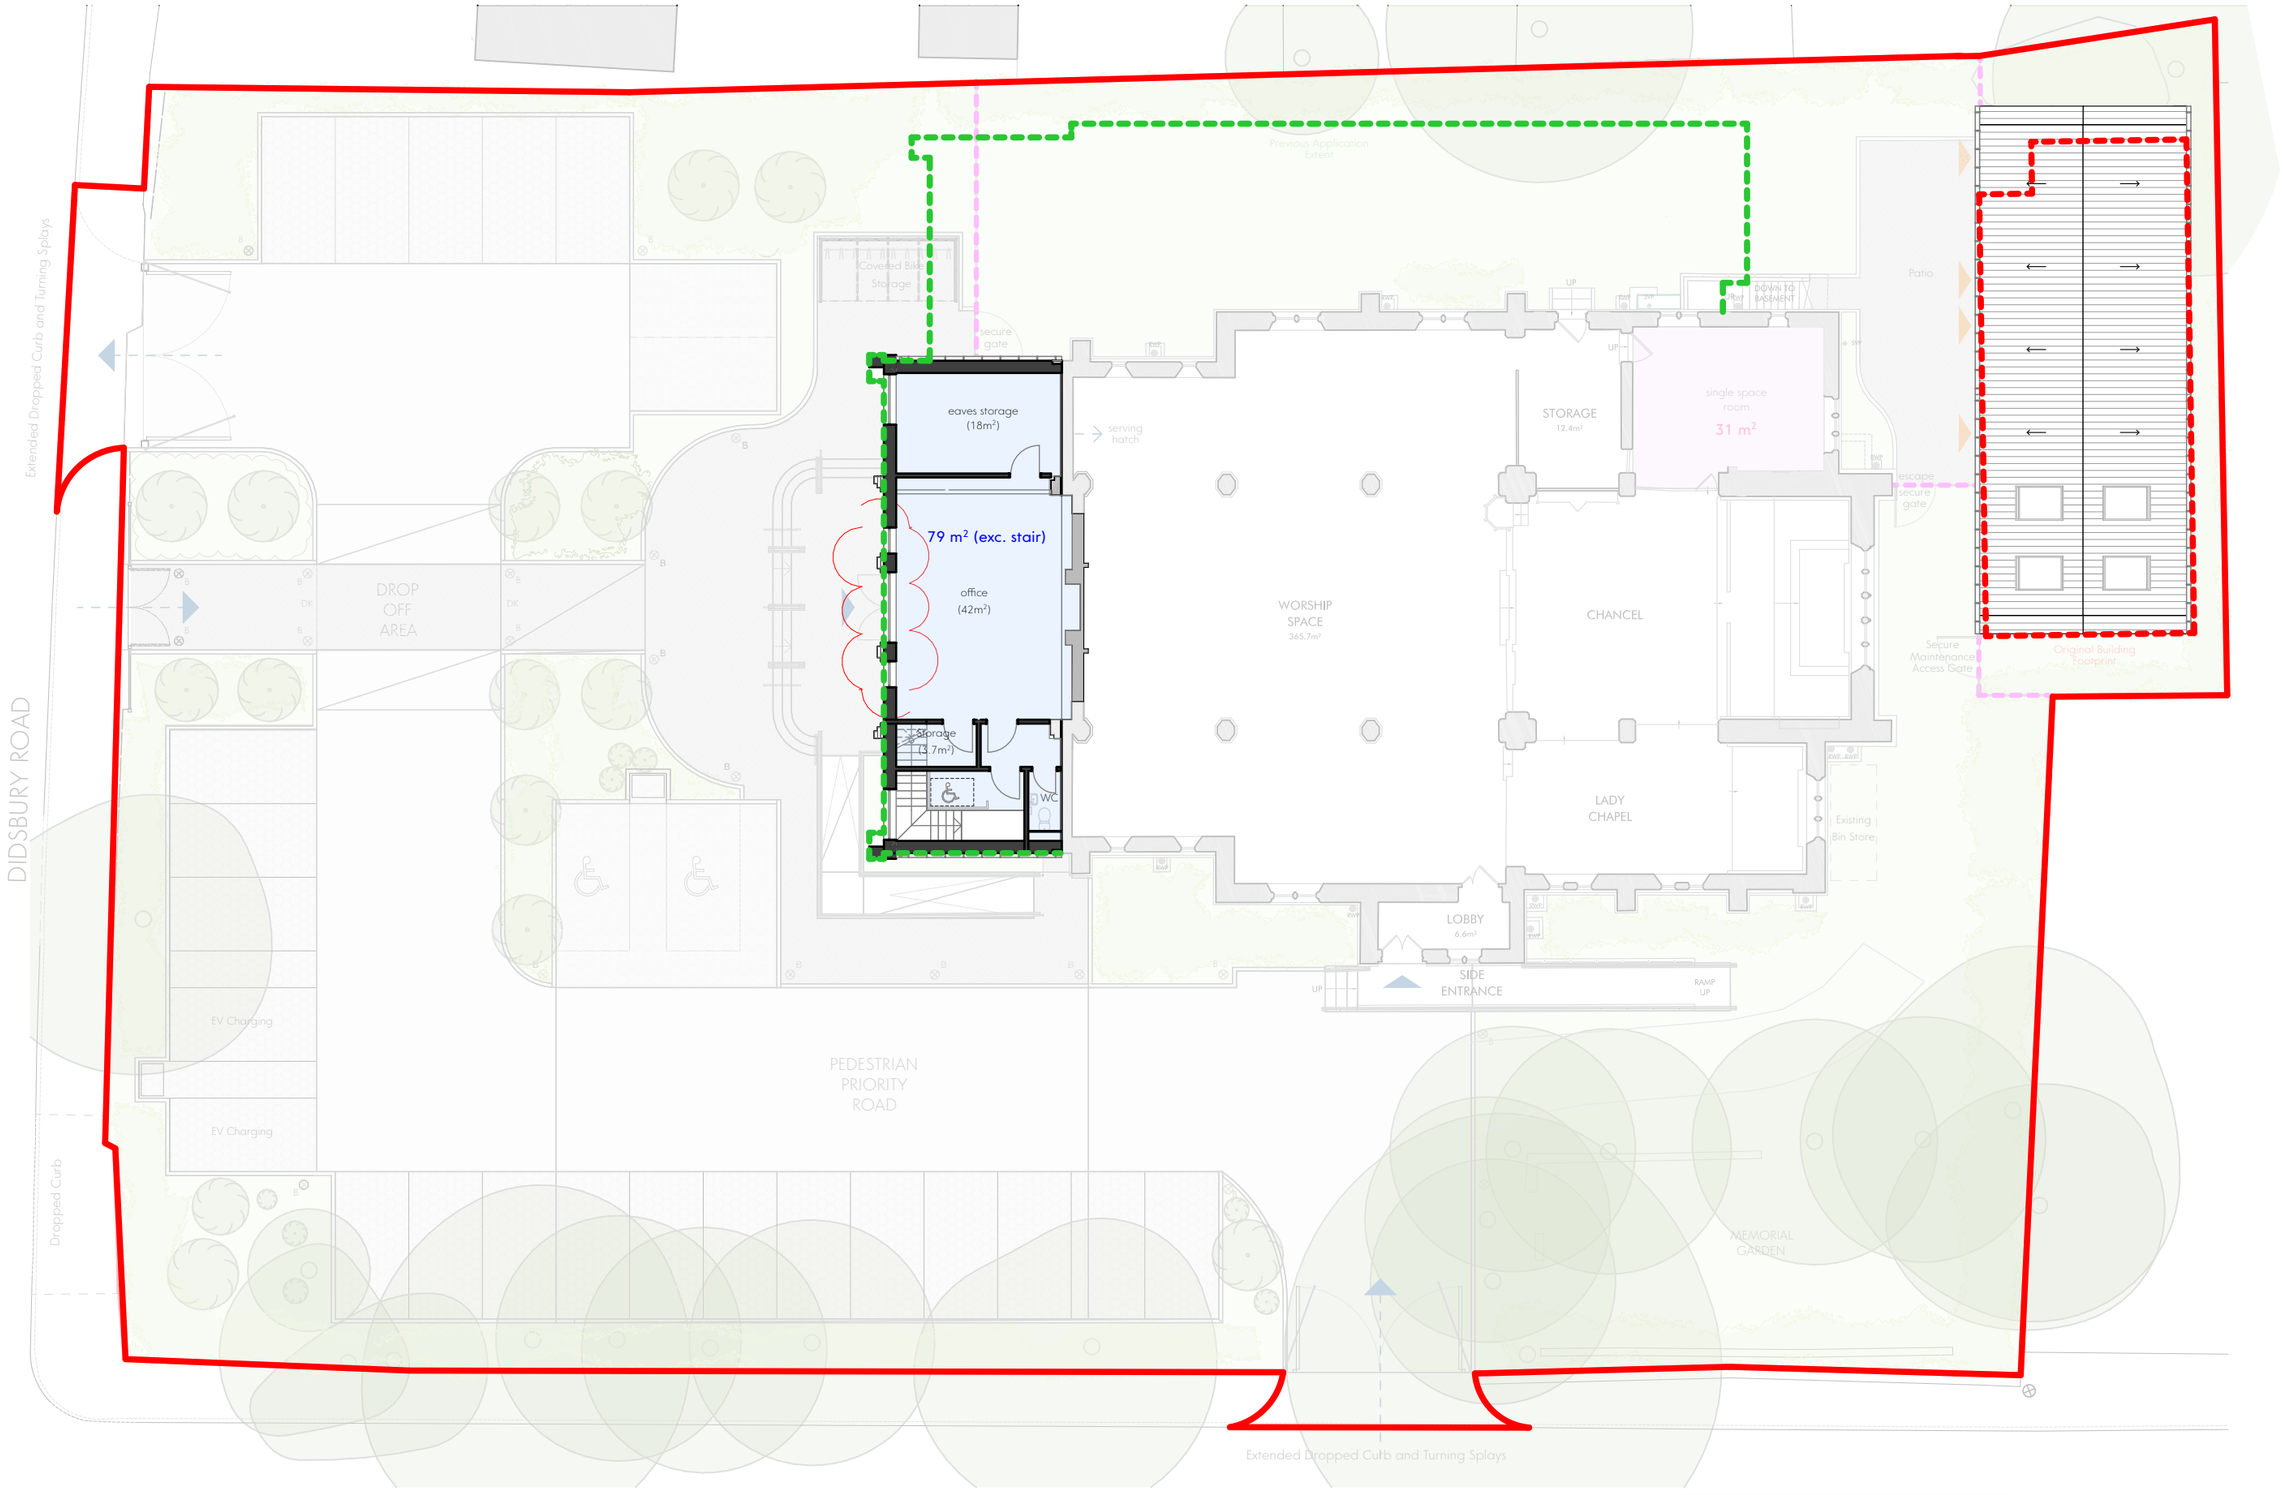


This drawing is the property of GWP Architecture. Copyright is reserved by them and the drawing is issued on the condition that it is not copied, reproduced, retained, or disclosed to any unauthorised person, either wholly or in part, without the consent in writing of GWP Architecture.

All drawings and specifications should be read in conjunction with the project health and safety plan, any possible conflicts should be presented to the Planning Coordinator.

All work to be carried out in accordance with current Building Regulations.

Contractors must verify all dimensions at the job before commencing any work or making shop drawings.

Written dimensions should be taken. Do not scale off drawing. Do not take digital dimensions from this drawing.

Any discrepancies to be reported to the Architect.

0 1m 5m 10m

Scale - 1:200 @A3

N

- Site development boundary
- Extent of previous approved application Ref: DC/091386
- Extent of original church hall

Rev	Date	Comment	Dr	Ch
P05	14.09.26	EV Charger moved	EM	TA
P04	02.09.26	Updated in line with planning comments	EM	TA
P03	18.06.26	Paths removed	EM	RT
P02	12.01.26	Hall Building Updated	DC	RT
P01	12.12.25	First Issue	DC	RT

J:\Volumes\Data\CAD\(567)2518 St Martins Church, Stockport\A_Architects_(GWP)\Model\St Martins Church, Stockport - (567)2518-GWP-01-ZZ-M3-A-1B-P03.pln

GWP Job Reference (567)2518

Job Title St Martins Church

Client ST MARTIN'S

Proposed First Floor Plan

Name	(567)2518-GWP-01-01-D-A-(PA)-0011		
Scale	1:200@A3	Revision	P05
Drawn/Checked	DC / RT	First Issue	12.12.25
Drawing Status	S - Planning		

CHARTERED ARCHITECTS
INTERIOR DESIGNERS
SPACE PLANNERS
PROJECT MANAGERS
LANDSCAPE ARCHITECTS

Bracken House, Lidgett Lane. Leeds LS8 1PQ
+44(0)113 266 6044 (t) +44(0)113 268 1859 (f)
architecture@gwp-arch.com | www.gwp-arch.com