
Proposed Section 01
Front Extension



Proposed Section 02
New Side Entrance



Proposed Section 03
New Extension and Children's Ministry

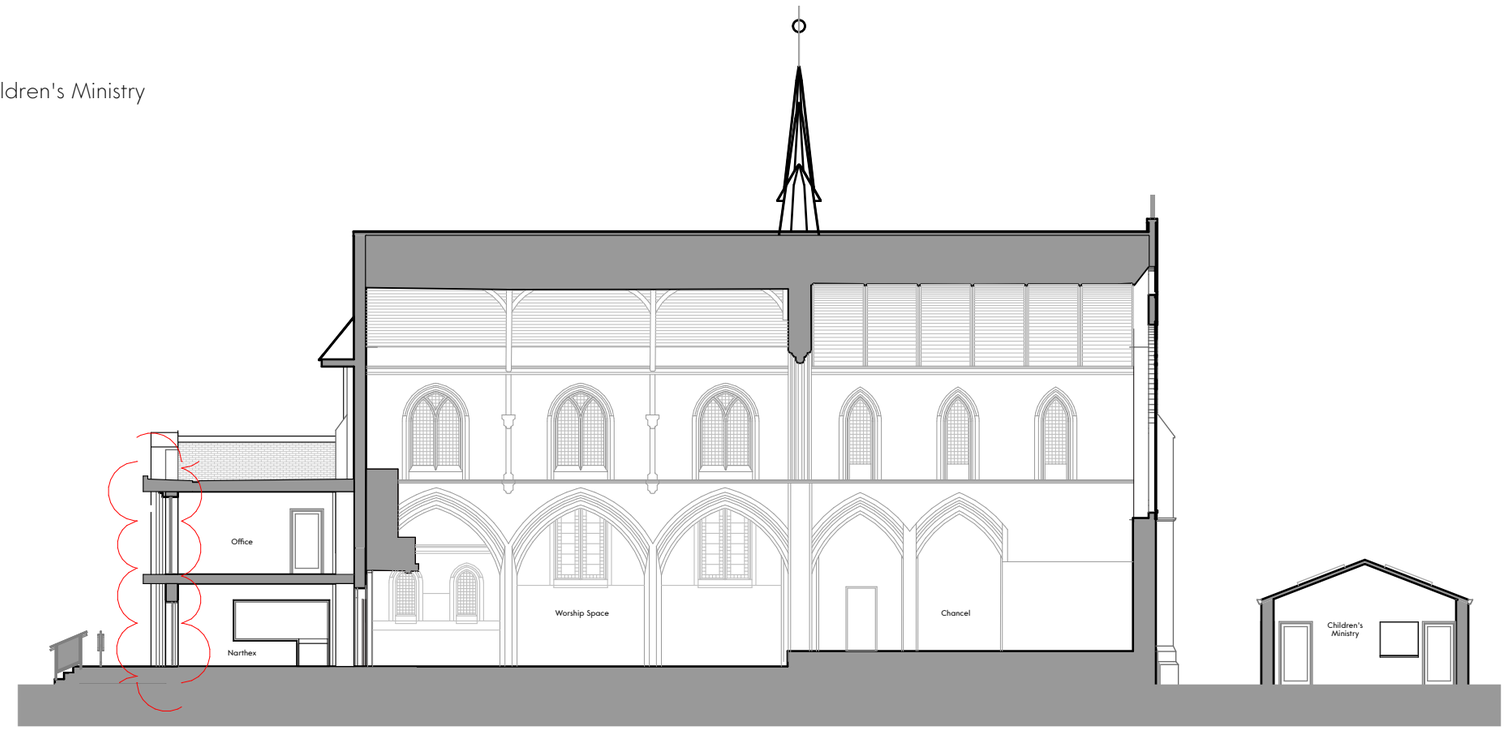

This drawing is the property of GWP Architecture. Copyright is reserved by them and the drawing is issued on the condition that it is not copied, reproduced, retained, or disclosed to any unauthorised person, either wholly or in part, without the consent in writing of GWP Architecture.

All drawings and specifications should be read in conjunction with the project health and safety plan, any possible conflicts should be presented to the Planning Coordinator.

All work to be carried out in accordance with current Building Regulations.

Contractors must verify all dimensions at the job before commencing any work or making shop drawings.

Written dimensions should be taken. Do not scale off drawing. Do not take digital dimensions from this drawing.

Any discrepancies to be reported to the Architect.

0 1m 5m 10m

Scale - 1:200 @A3

Rev	Date	Comment	Dr	Ch
P05	14.09.26	Rooflight removed	EM	TA
P04	02.09.26	Updated in line with planning comments	EM	TA
P03	23.01.26	Hall Building Updated	DC	RT
P02	12.01.26	Hall Building Updated	DC	RT
P01	12.12.25	First Issue	DC	RT

//Volumes/Data/CAD/(567)2518 St Martins Church, Stockport/A_Architects_(GWP)/Model/St Martins Church, Stockport - (567)2518-GWP-01-ZZ-M3-A-18-P03.pln

GWP Job Reference
(567)2518

Job Title
St Martins Church

Client
ST MARTIN'S

Proposed Sections

Name	(567)2518-GWP-01-01-D-A-(PA)-0018		
Scale	1:200@A3	Revision	P05
Drawn/Checked	DC / RT	First Issue	12.12.25
Drawing Status	S - Planning		

CHARTERED ARCHITECTS
INTERIOR DESIGNERS
SPACE PLANNERS
PROJECT MANAGERS
LANDSCAPE ARCHITECTS

Bracken House, Lidgett Lane. Leeds LS8 1PQ
+44(0)113 266 6044 (t) | +44(0)113 268 1859 (f)
architecture@gwp-arch.com | www.gwp-arch.com